OPEN SPACE EXHIBIT

DOWNER TRAIL SUBDIVISION
THE PRESERVE AT PRESCOTT

PORTIONS OF THE SOUTH HALF OF SECTION 29,
TOWNSHIP 14 NORTH, RANGE 2 WEST,
GILA AND SALT RIVER MERIDIAN, YAVAPAI COUNTY, AZ.

TOTAL OPEN SPACE: ±31.79 ACRES

PHASE I 34 LOTS
PHASE II 40 LOTS
PHASE III 28–32 LOTS
PHASE IV 38–42 PATIO HOME LOTS

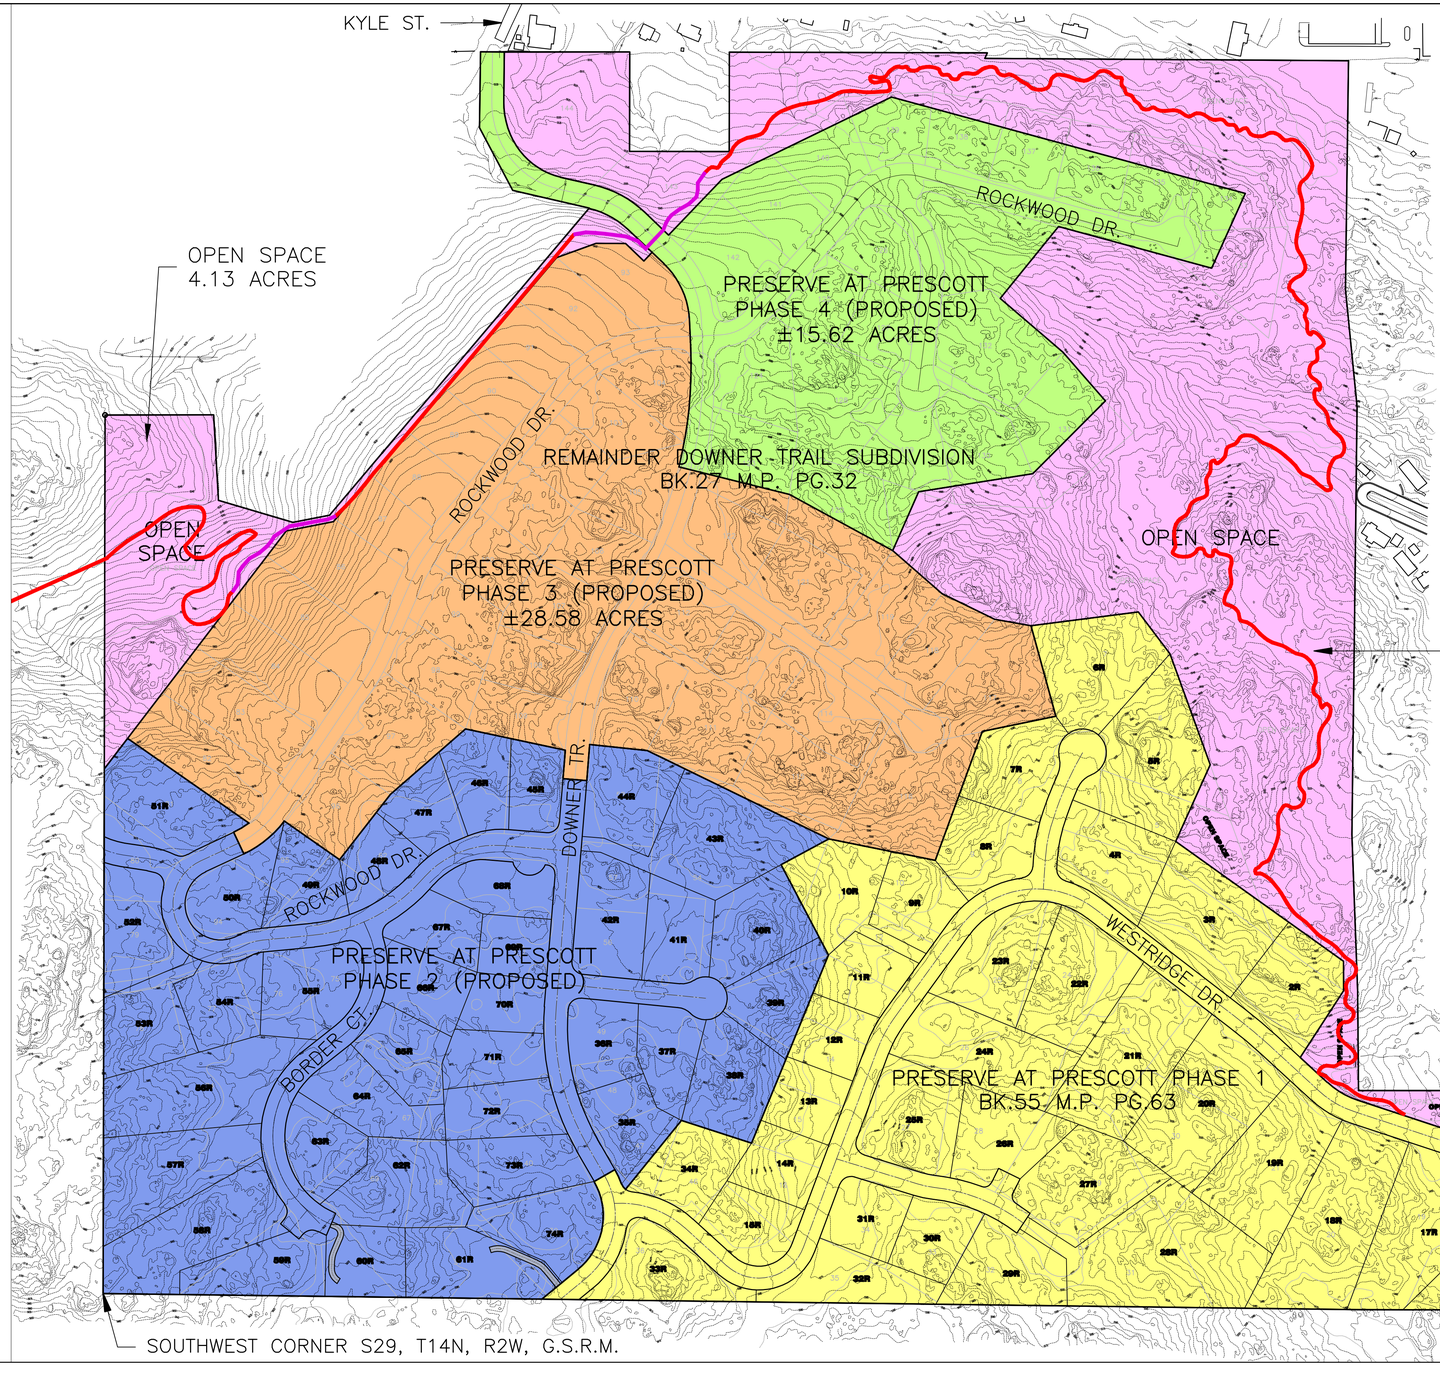

N

0 75’ 150’ 300’
SCALE IN FEET (11x17)

0 150’ 300’ 600’
SCALE IN FEET (24x36)

KELLEY/WISE ENGINEERING, INC.
JOB 08–039 APRIL 13, 2011