Printing Date: December 22, 2008
File: M:\Client\Prescott\Granite Dells Ranch\Water System Infrastructure_BW_rev.mxd

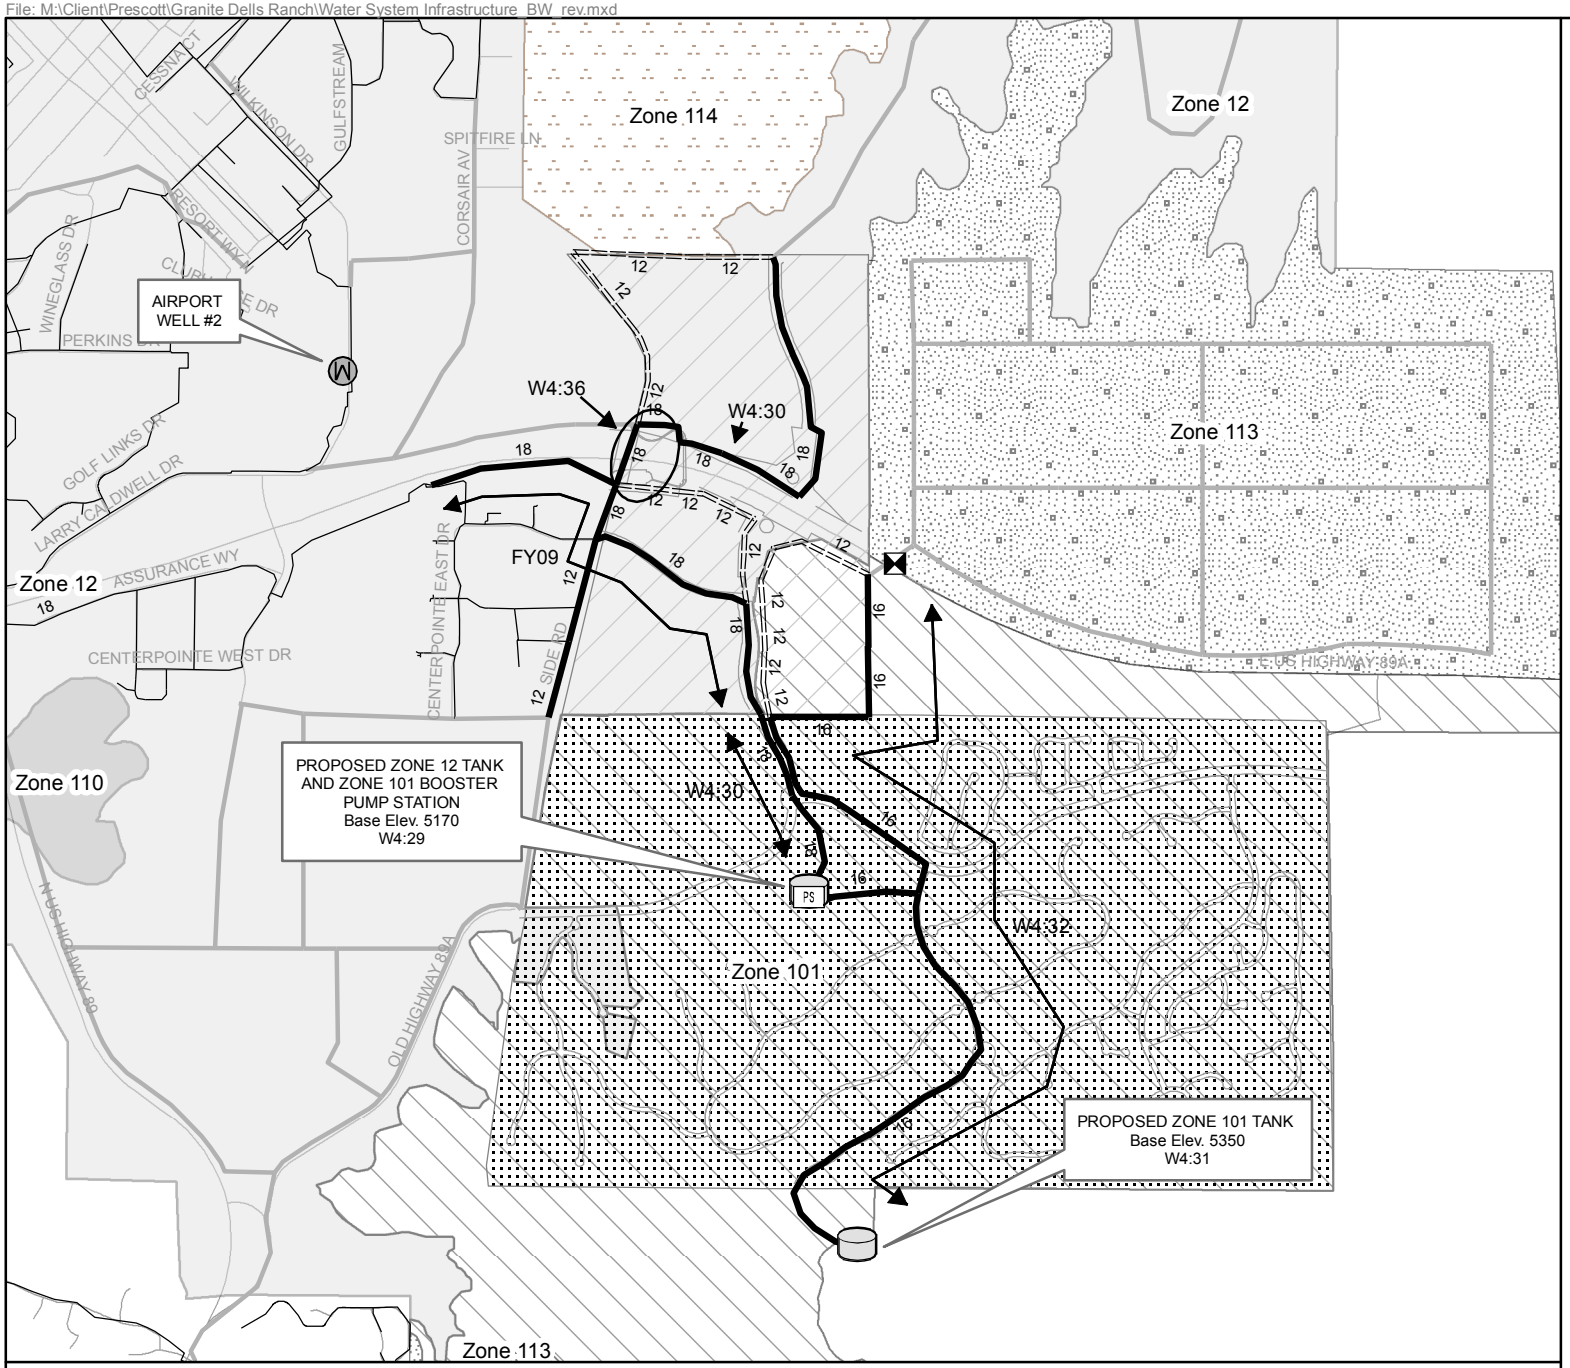

Water Mains

- Existing Pipes
- Shared Infrastructure (City/Developer)
- Proposed Zone 12 (Developer)
- Other Future Mains

Development Boundary

- GRANITE DELLS RANCH
- GRANITE DELLS ESTATES

Pressure Zones

With Elevation Ranges in ft

- Zone 12 (4960 - 5060)
- Zone 101 (5060 - 5260)
- Zone 113 (5060 - 5140)
- Zone 110 (5060 - 5120)
- Zone 114 (4860 - 4960)

Other Legend Items

- BPS
- Well
- Storage Tank
- Pressure Regulating Valves
- Roads

Lyon Engineering, Inc.
Civil Engineers and Land Surveyors

carollo

PROJECT LOCATION MAP
ZONE 12 NEW RESERVOIR, BOOSTER STATION AND WATER MAINS